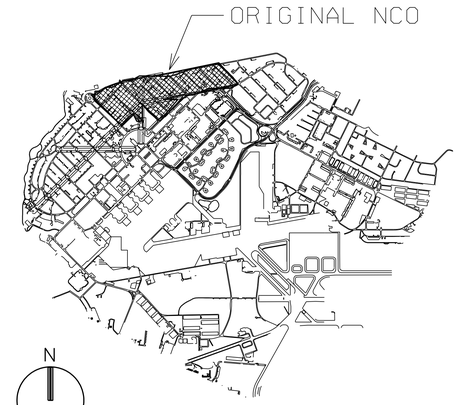

KEY PLAN
NTS

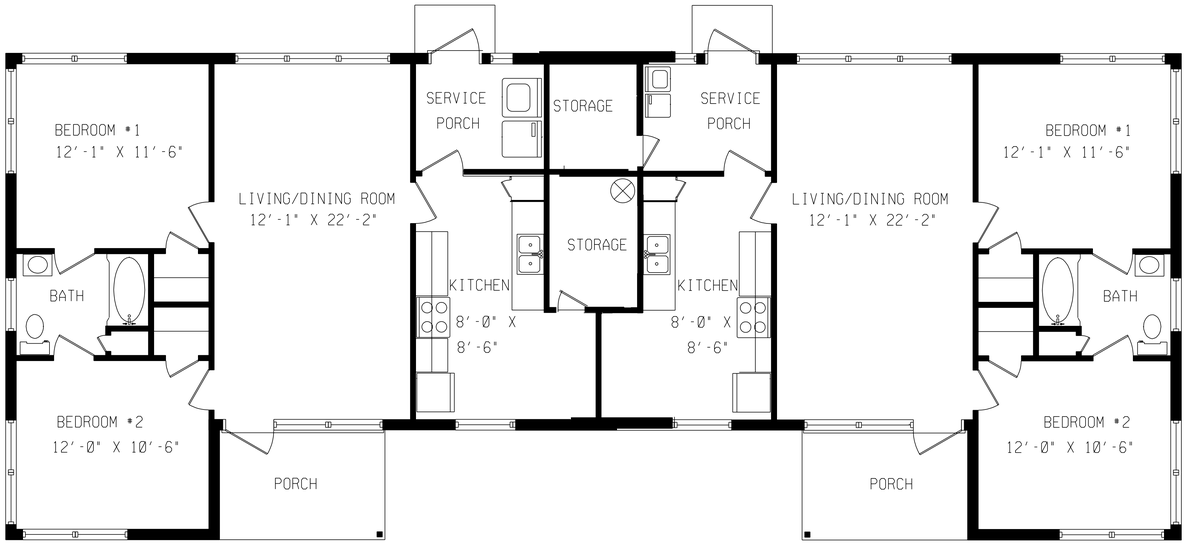

TYPE 6 FLOOR PLAN
SCALE: 1/4" = 1'0"

4' 2' 0 4'
SCALE: 1/4" = 1'-0"

NOTE: IF SHEET IS LESS THAN 28 X 40
USE GRAPHIC SCALE

NOTES:

1. ONE HUNDRED FIFTY SEVEN TYPE 6 UNITS HAVE NO LANAI ADDITION; TWENTY FIVE TYPE 6 UNITS HAVE SCREENED-IN LANAI ADDITIONS. FIVE TYPE 6 UNITS HAVE ENCLOSED LANAI ADDITIONS, AND FIVE HAVE OPEN LANAI ADDITIONS.

BF50, TYPE 6, 2BR
GRADE: JNCO
ACTUAL NET AREA: 774 S.F.
AUTHORIZED NET AREA: 950 S.F.

15TH AIRLIFT WING

REVISION	DESCRIPTION	DATE	APPRV'D
	ANNUAL REVISION	7/01	KF

SUBMITTED — CHIEF ENGINEER — DATE
APPROVED — BASE CIVIL ENGINEER — DATE
REVIEWED — CHIEF DESIGN — DATE

DRAWN KF
ENGINEER
CHECKED

UNITED STATES AIR FORCE
15TH CIVIL ENGINEER SQUADRON
HICKAM AIR FORCE BASE, HAWAII

MILITARY FAMILY HOUSING
ORIGINAL NCO, TYPE 6
2 BEDROOM FLOOR PLAN

DATE JULY 2001
SCALE AS SHOWN
SHEET NO.
OF __ SHEETS
DRAWING NO.

BLDG. NO. _____ DRW. NO. _____

E:\Hickam_housing\7B6AJ12E.dgn 03/30/2004 08:05:43 AM