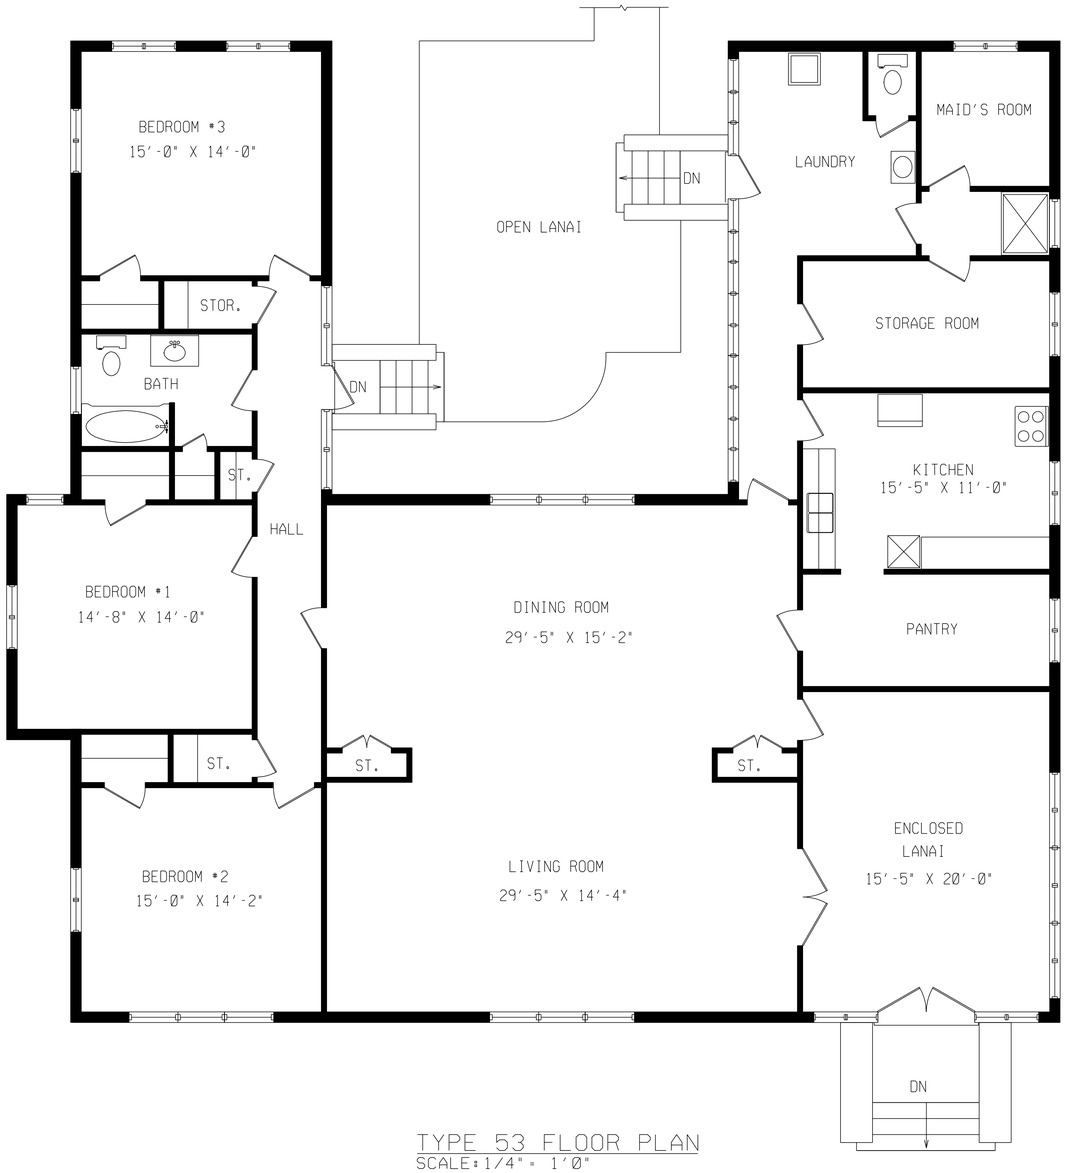

TYPE 53 FLOOR PLAN
SCALE: 1/4" = 1'0"

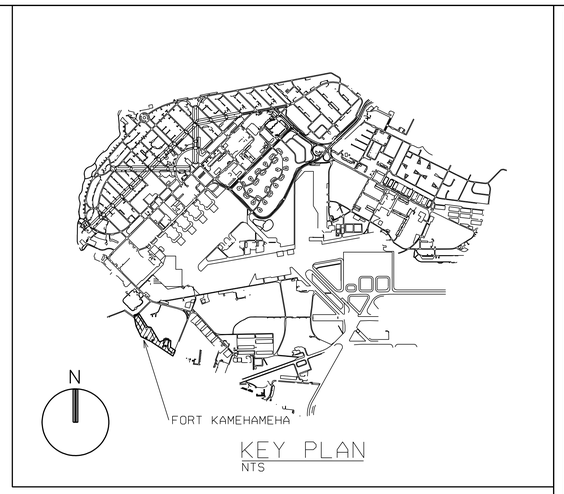

KEY PLAN
NTS

4' 2' 0 4'
SCALE: 1/4" = 1'-0"
NOTE: IF SHEET IS LESS THAN 28X40 USE GRAGHIC SCALE

NOTE:
DETACHED CARPORT
LOCATED BEHIND UNIT

FORT KAMEHAMEHA, TYPE 53, 3BR
EXISTING FLOOR PLAN
GRADE: FGO
ACTUAL NET AREA: 2,588 S.F.
AUTHORIZED NET AREA: 1,400 S.F.

15th AIRLIFT WING

ANNUAL REVISON

REVISION	DESCRIPTION	DATE	APPRV'D
		7-01	RAB

SUBMITTED
CHIEF ENGINEER DATE
APPROVED
BASE CIVIL ENGINEER DATE

REVIEWED
CHIEF DESIGN DATE

DRAWN RAB
ENGINEER
CHECKED

UNITED STATES AIR FORCE
15TH CIVIL ENGINEER SQUADRON
HICKAM AIR FORCE BASE, HAWAII

MILITARY FAMILY HOUSING
FORT KAMEHAMEHA TYPE 53
THREE BEDROOM FLOOR PLAN

DATE
SCALE
SHEET NO.
OF __ SHEETS
DRAWING NO.

BLDG. NO. _____ DRW. NO. _____

...\FTKAMTYPE53BR3.DGN 03/30/2004 09:34:57 AM