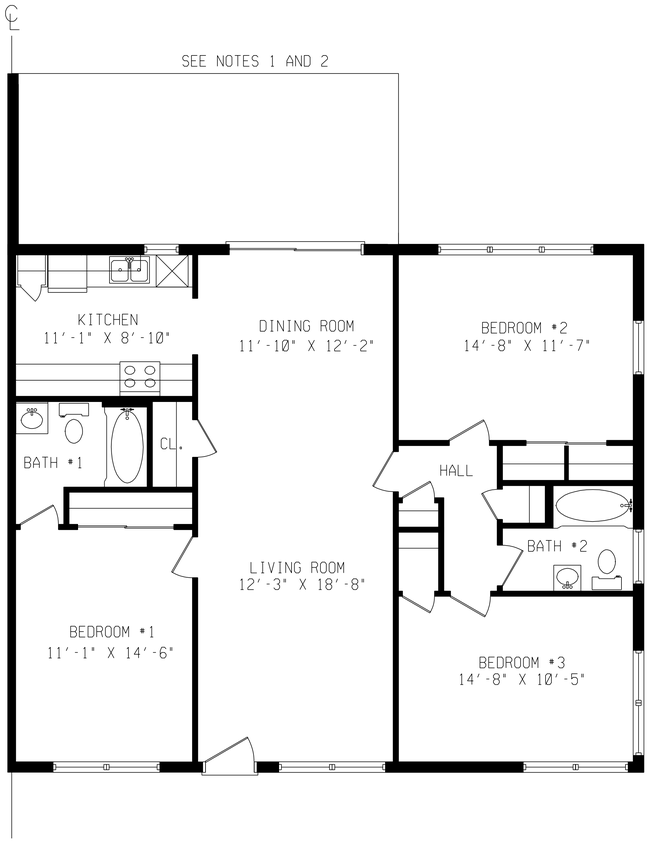

FLOOR PLAN

SCALE: 1/4" = 1'0"

DUPLEX

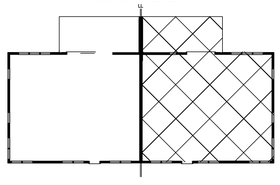

KEYPLAN

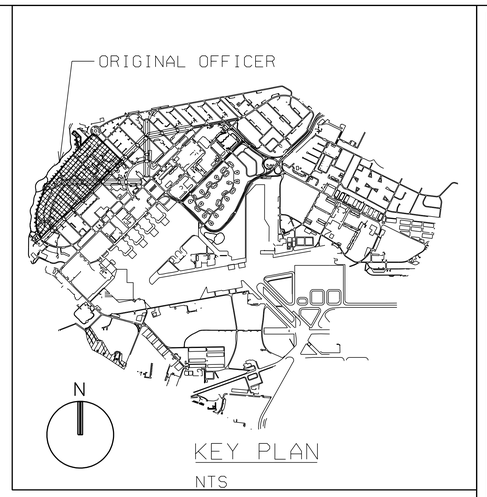

KEY PLAN

NTS

NOTES:

1. DASHED LINE INDICATES SCREENED LANAI ADDITION ON FIFTY TYPE O UNITS, ENCLOSED LANAI ADDITION ON SEVEN TYPE O UNITS, AND OPEN LANAI ADDITION ON TWO TYPE O UNITS.

2. ONE TYPE O UNIT HAS HAD NO LANAI ADDITION.

BF50, TYPE O, 3 BR
GRADE: FGO
ACTUAL NET AREA: 1,221 S.F.
AUTHORIZED NET AREA: 1.400 S.F.

4' 2' 0 4'

SCALE: 1/4" = 1'-0"

NOTE: IF SHEET IS LESS THAN 28 X 40, USE GRAPHIC SCALE

15th AIRLIFT WING

REVISION	DESCRIPTION	DATE	APPRV'D
	ANNUAL REVISION	7/01	KF

SUBMITTED — CHIEF ENGINEER — DATE

APPROVED — BASE CIVIL ENGINEER — DATE

REVIEWED — CHIEF DESIGN — DATE

DRAWN KF

ENGINEER

CHECKED

UNITED STATES AIR FORCE
15TH CIVIL ENGINEER SQUADRON
HICKAM AIR FORCE BASE, HAWAII

MILITARY FAMILY HOUSING
ORIGINAL OFFICER HOUSING AREA
BF50, TYPE O
3 BEDROOM FLOOR PLAN

DATE JULY 2001

SCALE AS SHOWN

SHEET NO.

OF __ SHEETS

DRAWING NO.

BLDG. NO. _____ DRW. NO. _____

...\bf50_3br_typeO.dgn 03/30/2004 10:16:54 AM