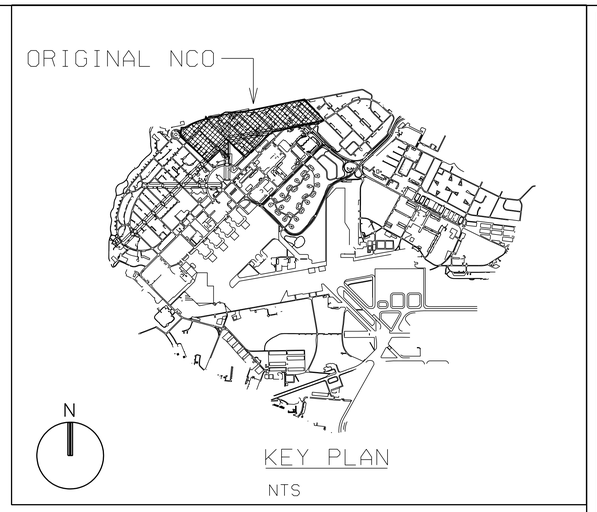

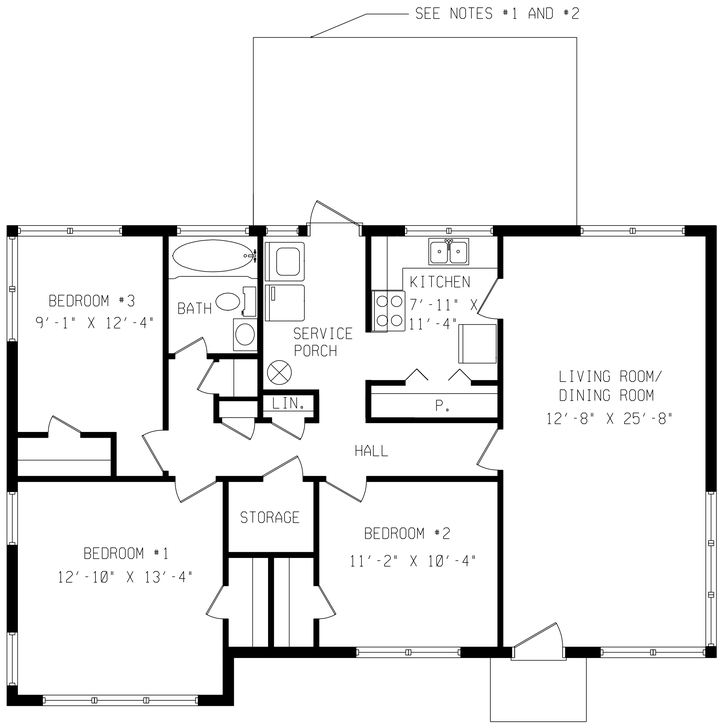

TYPE 7 FLOOR PLAN
SCALE: 1/4" = 1'0"

NOTES:

1. SCREENED LANAI ADDITION ON ELEVEN TYPE 7 UNITS, ENCLOSED LANAI ADDITION ON ONE TYPE 7 UNIT, AND OPEN LANAI ADDITION ON SEVEN TYPE 7 UNITS.

2. THIRTEEN TYPE 7 UNITS HAVE NO LANAI ADDITION.

BF50, TYPE 7, 3 BR
GRADE: SNCO/JNCO
ACTUAL NET AREA: 1,045 S.F.
AUTHORIZED NET AREA: 1,350/ 1,200 S.F.

4' 2' 0 4'
SCALE: 1/4" = 1'-0"

NOTE: IF SHEET IS LESS THAN 24 X 40, USE GRAPHIC SCALE

REVISION	DESCRIPTION	DATE	APPRV'D
	ANNUAL REVISION	7/01	KF

SUBMITTED — CHIEF ENGINEER — DATE
APPROVED — BASE CIVIL ENGINEER — DATE
REVIEWED — CHIEF DESIGN — DATE

DRAWN KF
ENGINEER
CHECKED

UNITED STATES AIR FORCE
15TH CIVIL ENGINEER SQUADRON
HICKAM AIR FORCE BASE, HAWAII

MILITARY FAMILY HOUSING
ORIGINAL NCO, TYPE 7
3 BEDROOM FLOOR PLAN

DATE JULY 2001
SCALE AS SHOWN
SHEET NO.
OF __ SHEETS
DRAWING NO.

BLDG. NO._____ DRW. NO. _____

E:\Hickam_housing\7B7AB13E.dgn 03/30/2004 08:12:47 AM